
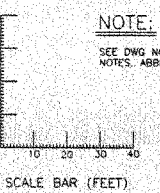


803-6916002
C3-222
01-03-05
01-03-05

803-6916002
C3-222
01-03-05
01-03-05

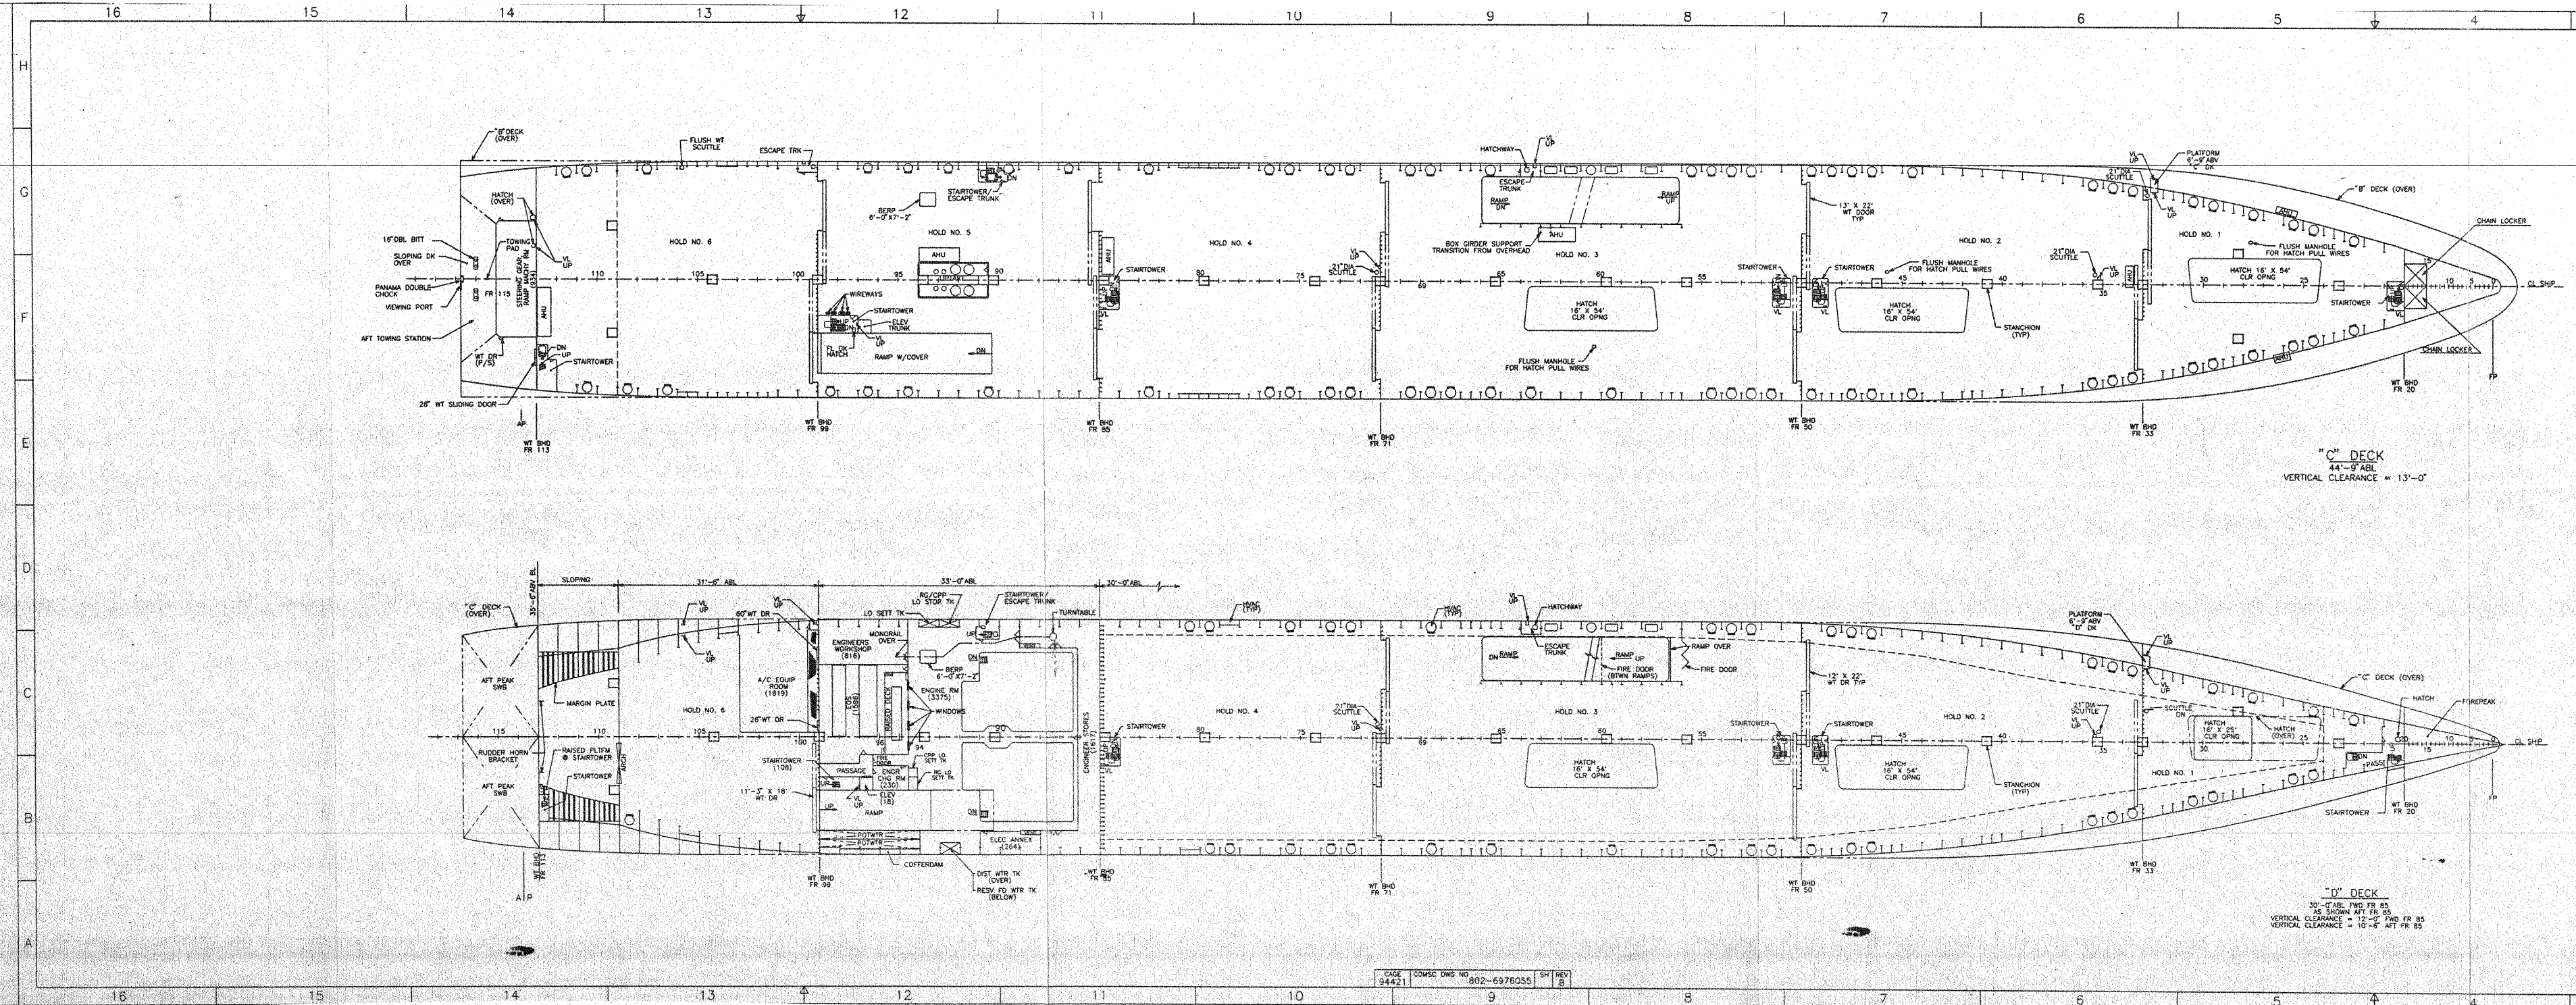

NOTE:
SEE DWG NO C3-222, 01-03-01 FOR GENERAL
NOTES, ABBREVIATIONS AND SYMBOL LIST

REVISIONS			REVISIONS		
REV	SH	ZN	DESCRIPTION	REV	SH
1	VAR		11. GENERALLY REVISED TO UPDATE DRAWING WITH C & A DRAWINGS.	1	VAR
2	VAR		12. VERIFIED LOCATION AND REVISED CALLOUT OF DOOR LOCATED ON "D" DECK RAMP TO READ "FIRE DOOR" TO CORRECT.	2	VAR
3	VAR		13. UPDATED RAMP DOOR CUTS TO SUIT STRUCTURAL DEV. 14. INDICATED WINDOW WITH APPROPRIATE DECK PENETRATIONS AT INBD SIDE OF STARTOWER, FRS 97 TO 99, STBD TO SUIT.	3	VAR
4	VAR		15. ADDED RUDDER HORN BRACKETS TO SUIT.	4	VAR
5	VAR		16. REVISED LOCATION OF STEERING GEAR RM DOORS P/S 17. ADDED V. PORT SIDE OF STEERING GEAR RM 18. RELOCATED V. IN STEERING GEAR RM AND INDICATED SCUTTLE OVER.	5	VAR
6	VAR		19. MODIFIED HVAC DUCTS @ SHEL TO SUIT DEVELOPMENT.	6	VAR
7	VAR		20. DELETED VENT TRUNKS @ BHD 20.	7	VAR
8	VAR		21. DELETED FAN RM @ FR 33.	8	VAR
9	VAR		22. DELETED FAN RM @ FR 33.	9	VAR
10	VAR		23. DELETED STARTOWER & VENT TRUNKS @ FR 71.	10	VAR
11	VAR		24. ADDED STARTOWER @ FR 85.	11	VAR
12	VAR		25. DELETED VENTS @ FR 113.	12	VAR
13	VAR		26. DELETED VENT TRUNKS @ BHD 20.	13	VAR
14	VAR		27. DELETED WC & VENT TRUNKS @ FR 33.	14	VAR
15	VAR		28. DELETED VENT TRUNKS & ADDED STARTOWER AT FR 50.	15	VAR
16	VAR		29. DELETED STARTOWERS & VENT TRUNKS & RELOCATED CL LIP @ FR 71.	16	VAR

DRAWING DISTRIBUTION		
REV	ISSUE	DATE OF ISSUE
B	F	6-27-95

DESCRIPTION	
RESERVATIONS	
UNIT:	CDRL: 8031-2
DISTRIBUTION STATEMENT	
APPROVED FOR PUBLIC RELEASE	
UNCLASSIFIED	
2375	T-AKR 302
2374	T-AKR 301
2373	T-AKR 300
2074	T-AKR 1

803-6916002
C3-222
01-03-05
01-03-05